





THE PORT AUTHORITY
OF NY & NJ


Peter K. Sweeney
ENGINEERING PROGRAM MANAGER - WORLD TRADE
Alfred Brown
CHIEF MECHANICAL ENGINEER

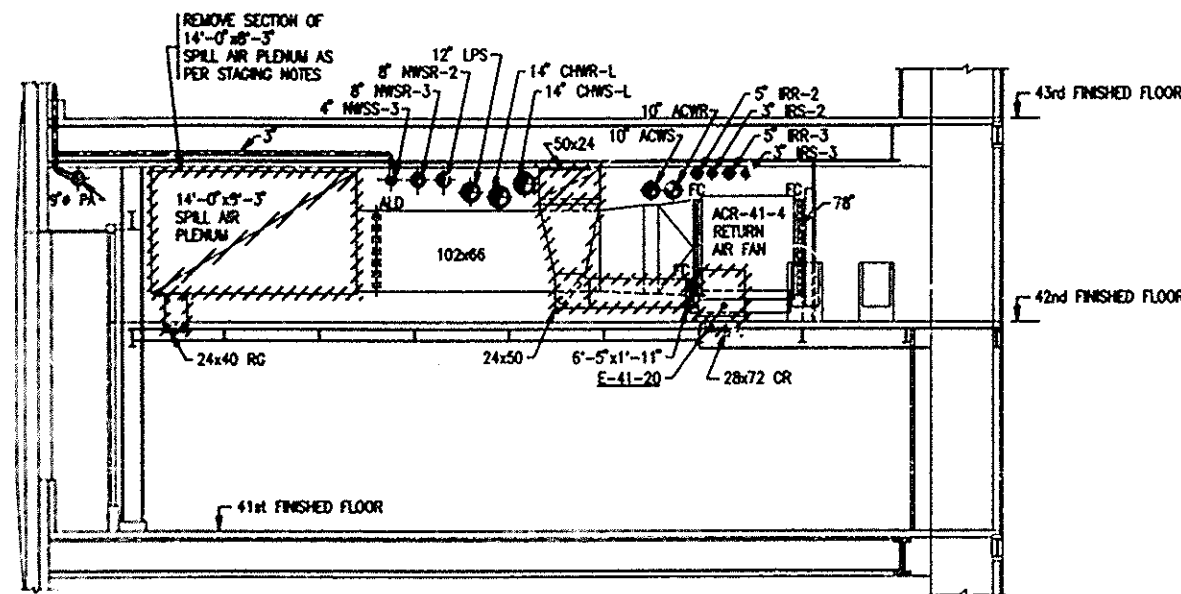


SECTION - REMOVAL B
SCALE IN FEET
M-7

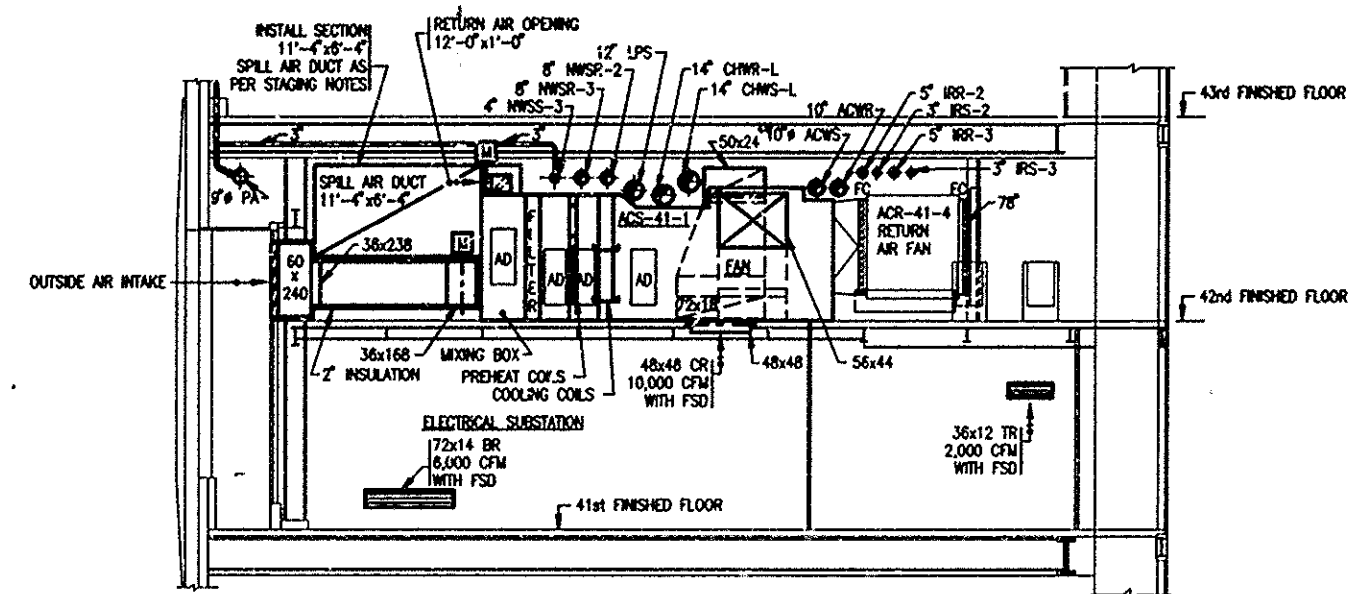


SECTION - INSTALLATION B
SCALE IN FEET
M-8

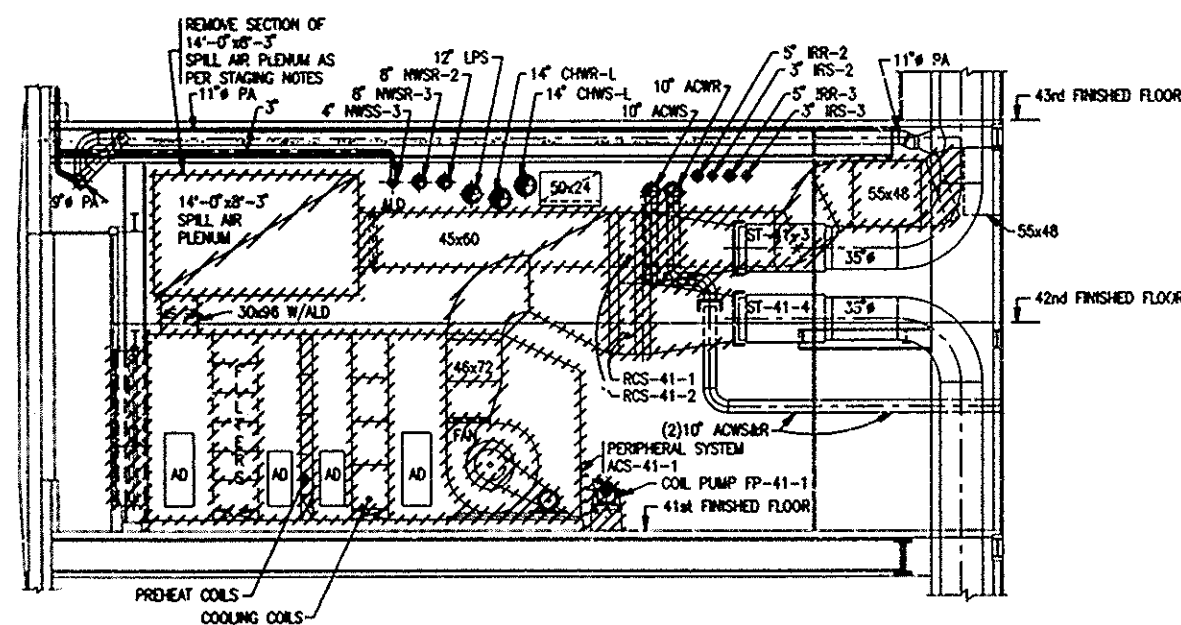

SECTION - REMOVAL A
SCALE IN FEET
M-7

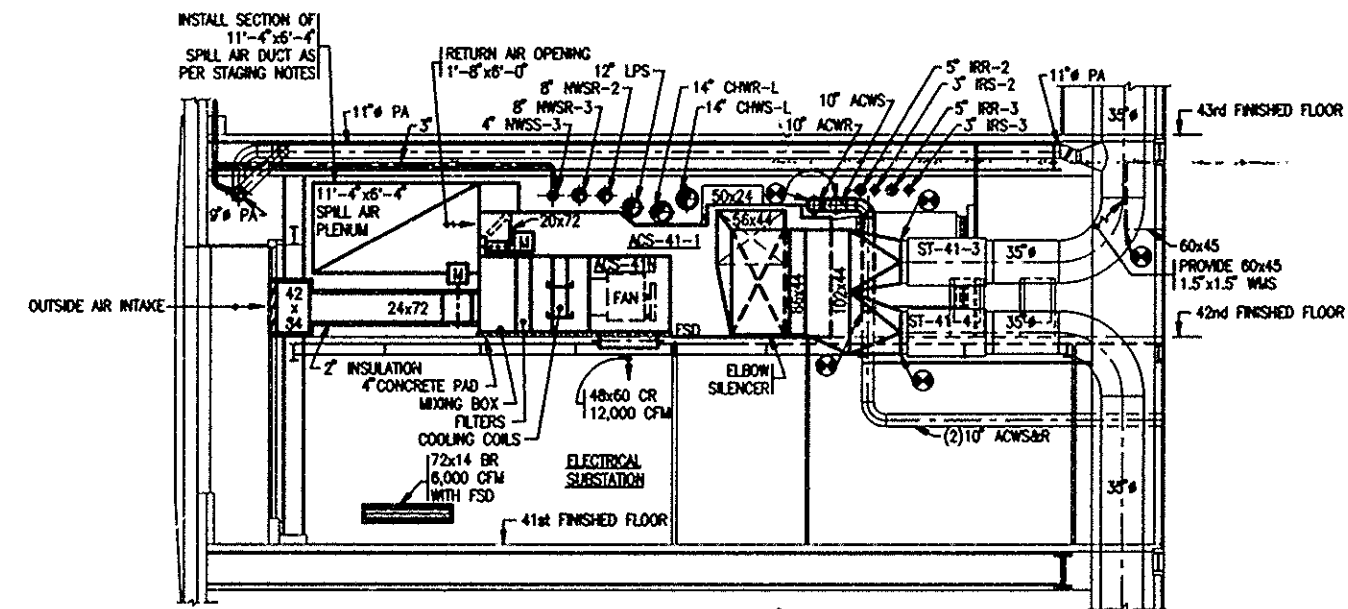

SECTION - INSTALLATION A
SCALE IN FEET
M-8

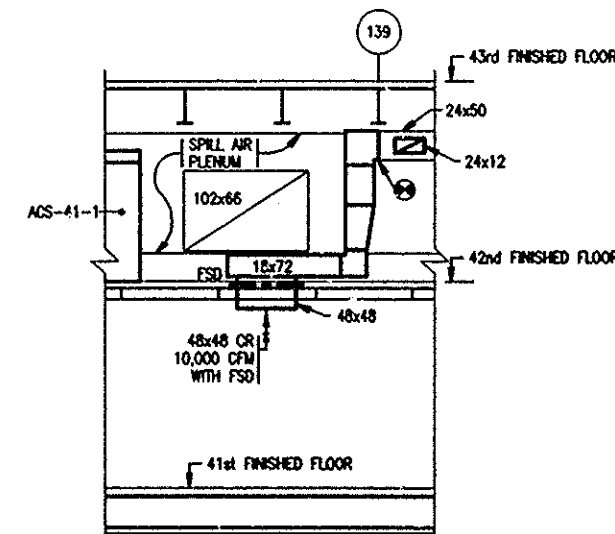

SECTION - INSTALLATION I
SCALE IN FEET
M-8

No.	Date	Revision	Approved

Engineering Department
Design Division

The World Trade
Center

Electrical/HVAC
Upgrade Program

Title
TOWER ONE AND TWO
LOW VOLTAGE
SUBSTATIONS
CONSTRUCTION AND
INSTALLATION
MECHANICAL
SUBSTATION SS-41N
TOWER ONE
SECTIONS

This drawing subject to conditions in contract.
All inventions, ideas, designs and methods
herein are reserved to Port Authority and
may not be used without its written consent.

A.B./E.E.	E.E.	S.W.
Designed by	Drawn by	Checked by

Date 5/1/95 Scale AS NOTED

Contract Number Drawing Number
WTC-802.071 M-9

I HEREBY CERTIFY THAT THIS IS A TRUE AND CORRECT
COPY OF ONE OF THE CONTRACT DRAWINGS CON-
STITUTING A PART OF CONTRACT NO. WTC-802.071
IN THE FORM IN WHICH SAID DRAWINGS EXISTED AT
THE TIME THE SAID CONTRACT WAS EXECUTED BY
THE PARTIES.
DATE 6/21/95 *Sam Ham A. Aslam*
SPEC. WRITER
DATE 9/15/95 *Peter K. Sweeney*
ENGINEER OF DESIGN